Design Plan - September 2005
Portola Branch

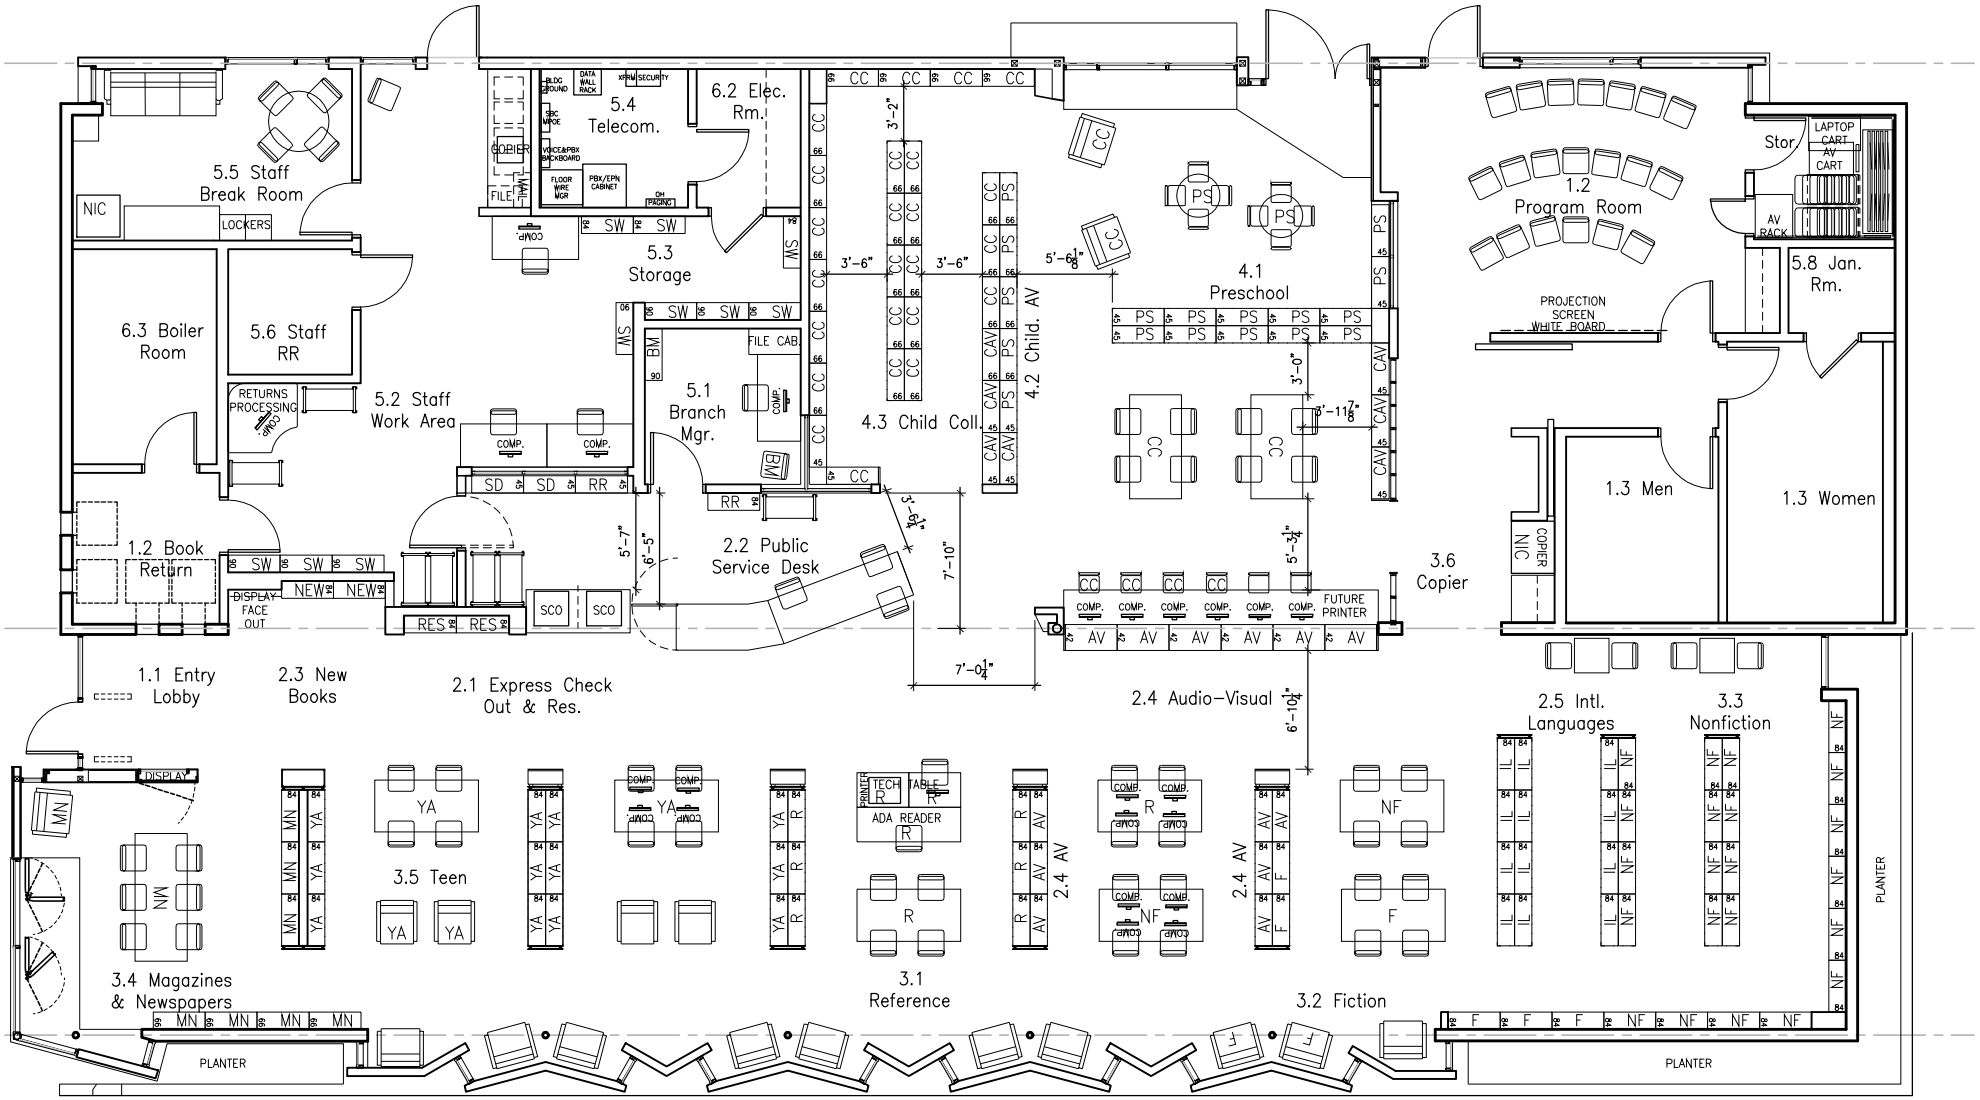
5.5 Staff Break Room
NIC
LOCKERS
6.3 Boiler Room
5.6 Staff RR
RETURNS PROCESSING
COMP.
5.2 Staff Work Area
COMP.
COMP.
SD
SD
RR
1.2 Book Return
SW
SW
SW
DISPLAY FACE OUT
NEW
NEW
RES
RES
SCO
SCO
1.1 Entry Lobby
2.3 New Books
2.1 Express Check Out & Res.
DISPLAY
MN
MN
MN
MN
MN
MN
MN
MN
3.4 Magazines & Newspapers
PLANTER
YA
YA
YA
3.5 Teen
YA
YA
YA